

Date: Thursday, 6/22/2006 8:41:55 AM  
 User: Linda Lacelle

## Process Sheet

Customer : CU-DAR001 Dart Helicopters Services	Drawing Name : BRACKET
Job Number : 27659	
Estimate Number : 12450	
P.O. Number : <i>NIA</i>	Part Number : D351611
This Issue : 6/22/2006 S.O. No. : <i>NIA</i>	Drawing Number : PRELIMINARY
Prsht Rev. : NC	Project Number : N/A
First Issue : <i>NIA</i> Type : SMALL /MED FAB	Drawing Revision : PREL
Previous Run : 27537	Material : <i>NIA</i>
Written By : <i>SEE COMMENT BELOW</i>	Due Date : 6/23/2006 Qty: 10 Um: Each
Checked & Approved By : <i>W</i>	
Comment : Est Rev:A New Issue 06-06-09 JLM	

## Additional Product

Job Number:



Seq. #:	Machine Or Operation:	Description :
---------	-----------------------	---------------

1.0	M304S11GA	304/316 .125 Sheet
-----	-----------	--------------------



Comment: Qty.: 0.0218 sf(s)/Unit Total : 0.2184 sf(s)  
 304/316 .125 Sheet 11GA  
 (M304S11GA)  
 Batch: *16789*

*MM* *OB 22*

2.0	WATER JET	FLOW WATER JET
-----	-----------	----------------



Comment: FLOW WATER JET  
 1-Cut as per Dwg D3516  
 Dwg Rev: *Preliminary*  
 Prog Rev: *Preliminary*  
 2-Deburr if necessary

*MM* *OB 22*

*(10)*

3.0	QC2	INSPECT PARTS AS THEY COME OFF MACHINE
-----	-----	--



Comment: INSPECT PARTS AS THEY COME OFF MACHINE

*MM* *OB 22* *(10)*

4.0	QC8	SECOND CHECK
-----	-----	--------------



Comment: SECOND CHECK

*MM* *OB 22*

5.0	SMALL FAB 1	SMALL & MEDIUM FAB RESOURCE 1
-----	-------------	-------------------------------



Comment: SMALL & MEDIUM FAB RESOURCE 1  
 Form as per Dwg D3516

*SB* *06/06/22* *10*

Date: \* Thursday, 6/22/2006 8:41:55 AM  
User: Linda Lacelle

## Process Sheet

Customer: CU-DAR001 Dart Helicopters Services

Drawing Name: BRACKET

Job Number: 27659

Part Number: D351611

Job Number:



Seq. #:

Machine Or Operation:

Description :

6.0

QC5

INSPECT WORK TO CURRENT STEP



*J 06-06-22* 10

Comment: INSPECT WORK TO CURRENT STEP

7.0

PACKAGING 1

PACKAGING RESOURCE #1



*J 06-06-22* 10

Comment: PACKAGING RESOURCE #1

Identify and Stock

Location: WS

8.0

DC

DOCUMENT CONTROL



Comment: DOCUMENT CONTROL

Inspection Level 21

*18*  
*SP 06/06/23*  
*in 06-06-23*


Job Completion



**PRELIMINARY ISSUE**

06.06.22

DESIGN B	DRAWN BY B	DART AEROSPACE LTD HAWKESBURY, ONTARIO, CANADA	
CHECKED	APPROVED	DRAWING NO. D3516	REV. A SHEET 4 OF 4
DATE 06.05.08		TITLE BASKET BASE ASSEMBLY (A119)	SCALE 1:1


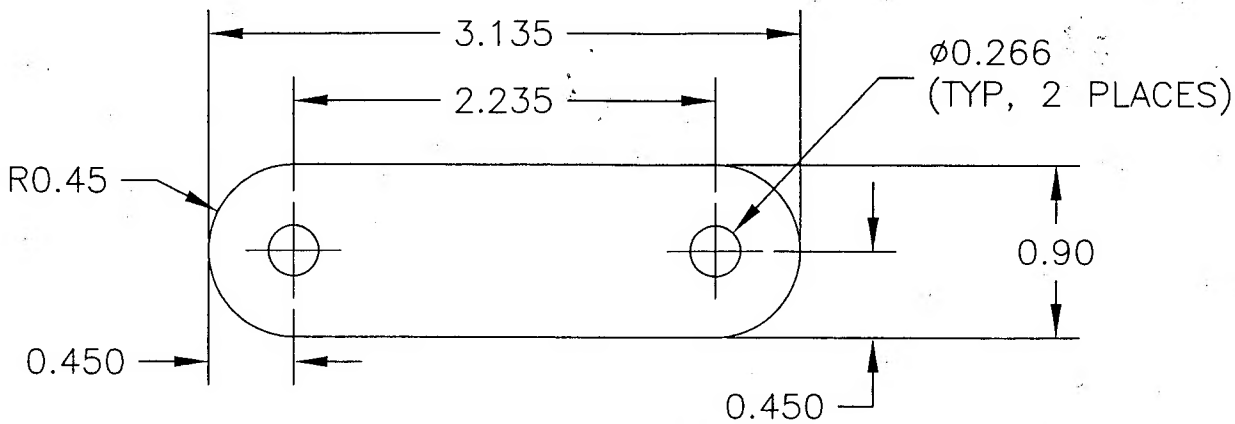


**D3516-11F CLEVIS FLAT PATTERN**

- 1) MATERIAL: AISI 304/316 STAINLESS STEEL SHEET, 11 GAUGE (0.125 THICK)  
(REF. DART SPEC. M304S11GA)

10x

**PROTOTYPE**  
PLEASE RETURN ALL ISSUED  
DATA TO ENGINEERING  
06.06.22

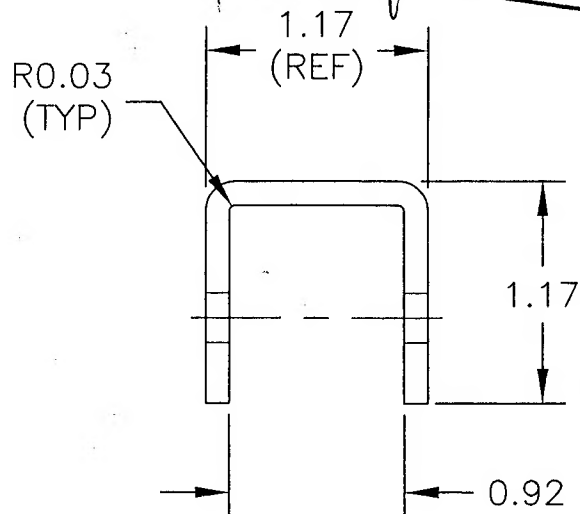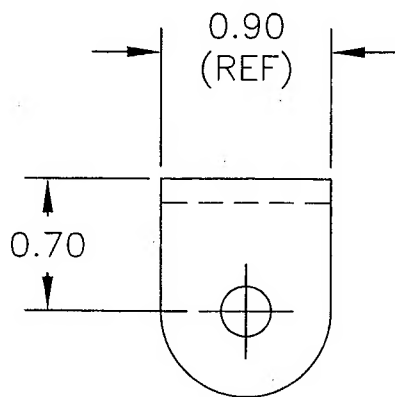

**D3516-11 CLEVIS BENDING DETAIL**

- 1) MATERIAL: MAKE FROM D3516-11F
- 2) ALL DIMENSIONS ARE IN INCHES
- 3) ALL TOLERANCES ARE PER DART QSI 018 UNLESS OTHERWISE NOTED

Copyright © 2006 by DART AEROSPACE LTD

THIS DOCUMENT IS PRIVATE AND CONFIDENTIAL AND IS SUPPLIED ON THE EXPRESS CONDITION THAT IT IS NOT TO BE USED FOR ANY PURPOSE OR COPIED OR COMMUNICATED TO ANY OTHER PERSON WITHOUT WRITTEN PERMISSION FROM DART AEROSPACE LTD.

